#227

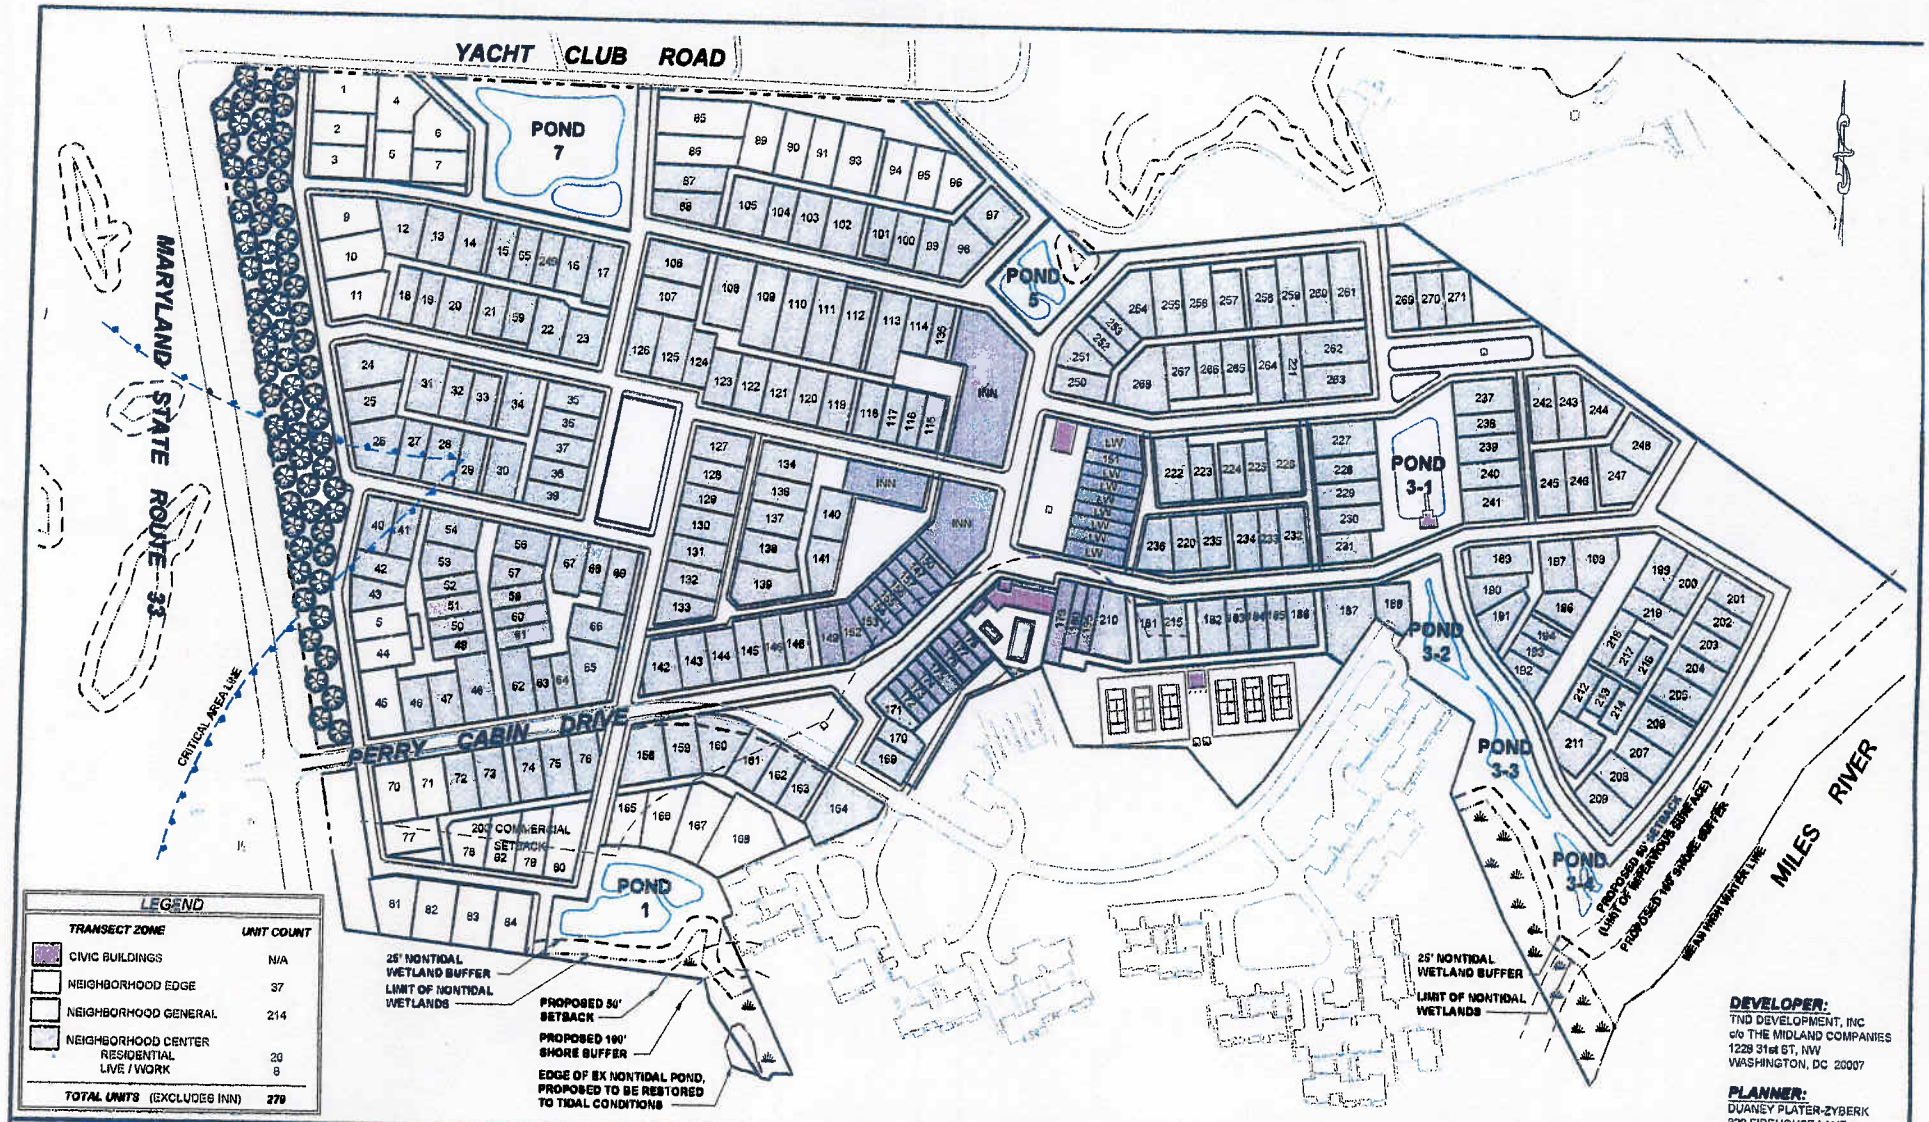

DEVELOPER:
TND DEVELOPMENT, INC
c/o THE MIDLAND COMPANIES
1229 31st ST, NW
WASHINGTON, DC 20007

PLANNER:
DUANEY PLATER-ZYBERK
320 FIREHOUSE LANE
GAITHERSBURG, MD 20878

TOWN OF ST. MICHAELS, MARYLAND

APPROVED BY: APPROVAL DATE
REVIEWED BY: FOR ELEMENT CONTROL REVIEW ONLY; APPROVAL DATE
APPROVED BY: APPROVAL DATE
REVIEWED BY: APPROVAL DATE

REVISIONS

REV. #	DATE	DESCRIPTION

DATE MARCH 2005
JOB NUMBER: 01040040
SCALE: 1"=100'
DRAWN BY: GMH
DESIGNED BY: GEL
APPROVED BY: GEL
FOLDER REFERENCE: 4135
SEAL
DATE

McCRONE
Engineering • Environmental Sciences
Construction Services • Land Planning & Surveying
ANNAPOLIS • CENTREVILLE • DOVER • ELKTON • SALISBURY
Copyright © 2005

150' CONCEPT PLAN
FOR:
MILES POINT 3
ELECTION DISTRICT 2, TALBOT COUNTY, MARYLAND
TAX MAP 36, GRID 10, PARCEL 649
PREPARED FOR: TND DEVELOPMENT, INC.

SHEET NO.: 1
FILE NO.: 01040040-Concept Plan.DWG